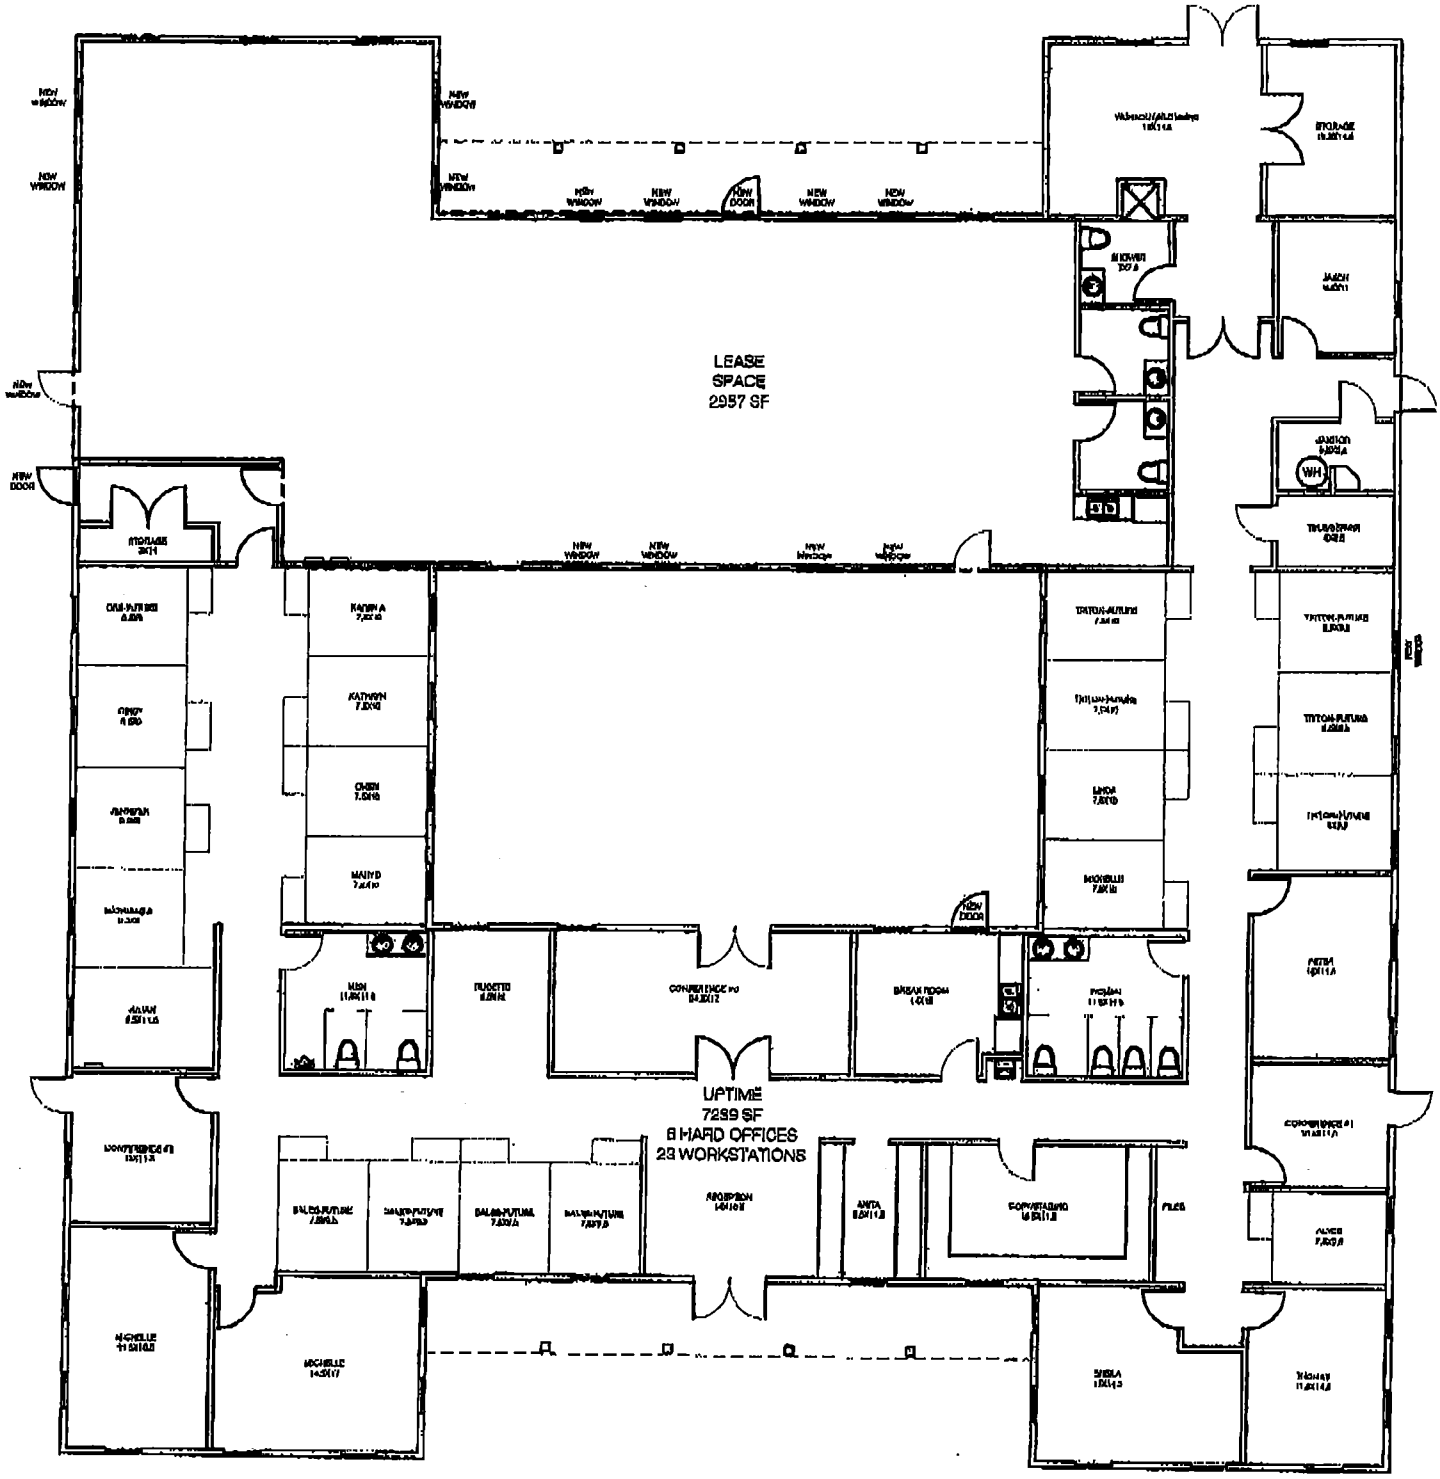

UPTIME INSTITUTE

FLOOR PLAN - OPTION C

1/16" = 1'-0"